


2 / E4 INTERIOR PLAN - LOBBY 300 (SOUTH)
SCALE: 3/4" = 1'-0" (REF ARCH 1/A106, 7/A702, 1/A802)

*NOTE*

ALL INTERIOR PANELS ARE TO BE NW18/MT; LIGHT MAHOGANY/MATTE

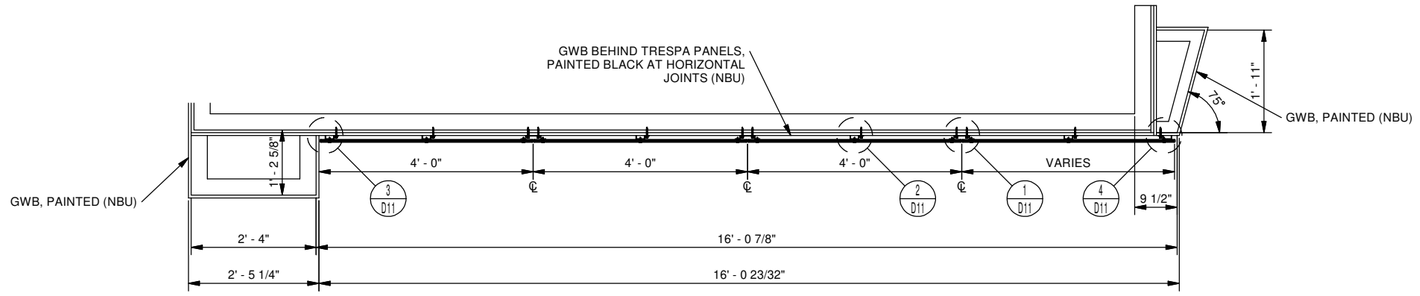


1 / E4 INTERIOR ELEVATION - LOBBY 300 (SOUTH)
SCALE: 3/4" = 1'-0" (REF ARCH 1/A106, 7/A702, 1/A802)

| Rev | Date | By |
|---|---|---|
| | 2/25/2014 | TR |
| REVISED PER FIELD DIM W/PART MARKS | | |
| | 12/16/2013 | CLB |
| REVISE TO 6" GIRT | | |
| | 11/12/2013 | CLB |
| 2ND SUBMITTAL SHOP DWGS | | |
| | 9/17/2013 | CLB |
| 1ST SUBMITTAL SHOP DWGS | | |

Description

Drawn by CLB

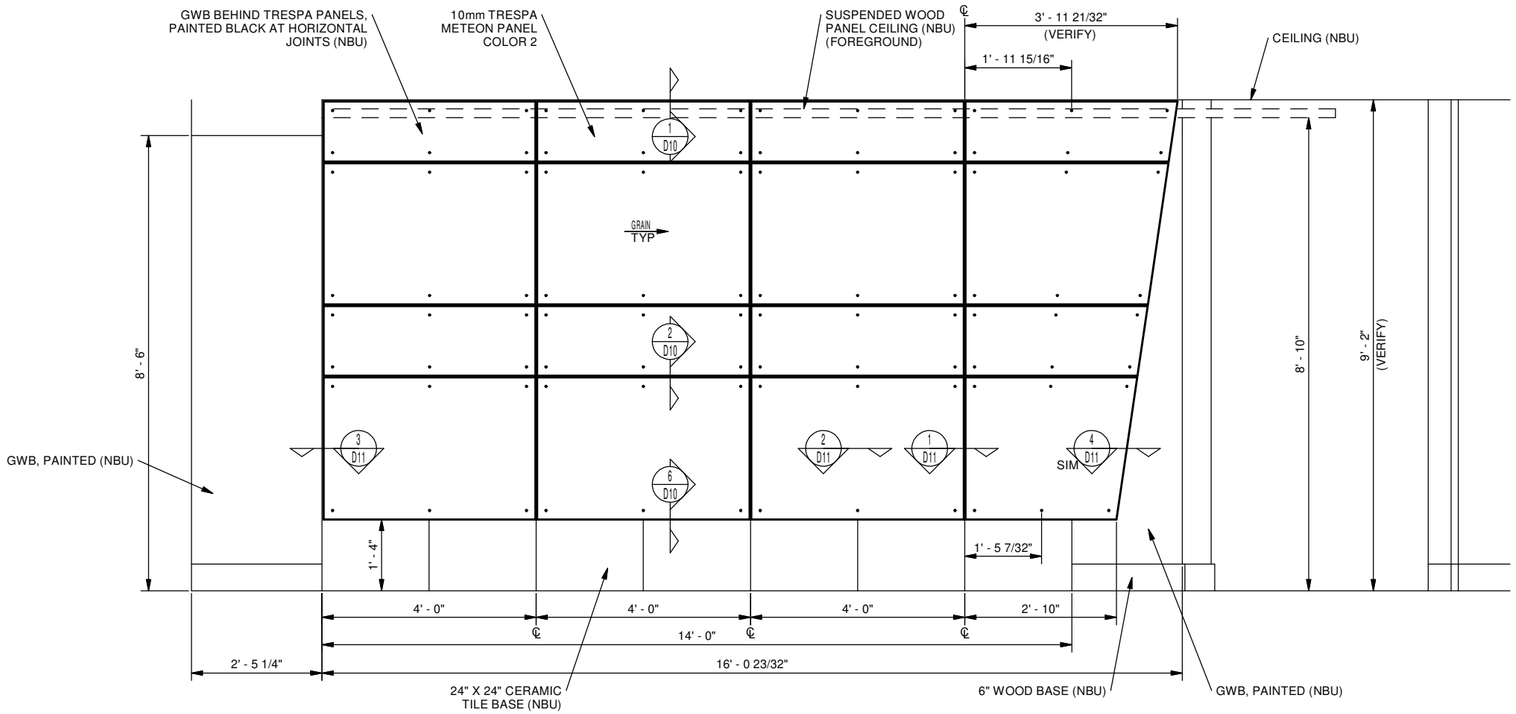CUSTOMER NAME/LOCATION:
ARCHITECTURAL GLASS & MIRROR
CLIFTON PARK, NY

PROJECT NAME/LOCATION:
SOCHA PLAZA
GLENVILLE, NY

SHEET DESCRIPTION:
INTERIOR ELEVATION, PLAN
LOBBY 300 (SOUTH)

UNIVERSE CORPORATION
3333 FOERSTER RD.
ST. LOUIS, MO. 63044-3716
PHONE: (800) 989 6550
FAX: (314) 439 2801
www.universecorp.com

THE DRAWING IS THE PROPERTY OF UNIVERSE CORPORATION AND MUST BE RETURNED UPON REQUEST. THIS DRAWING AND THE PANEL SYSTEMS HEREIN DEPICTED MAY NOT BE REPRODUCED WITHOUT WRITTEN PERMISSION FROM UNIVERSE CORPORATION.

PROJECT NUMBER:
2013-06-0488

SHEET NUMBER:
E4