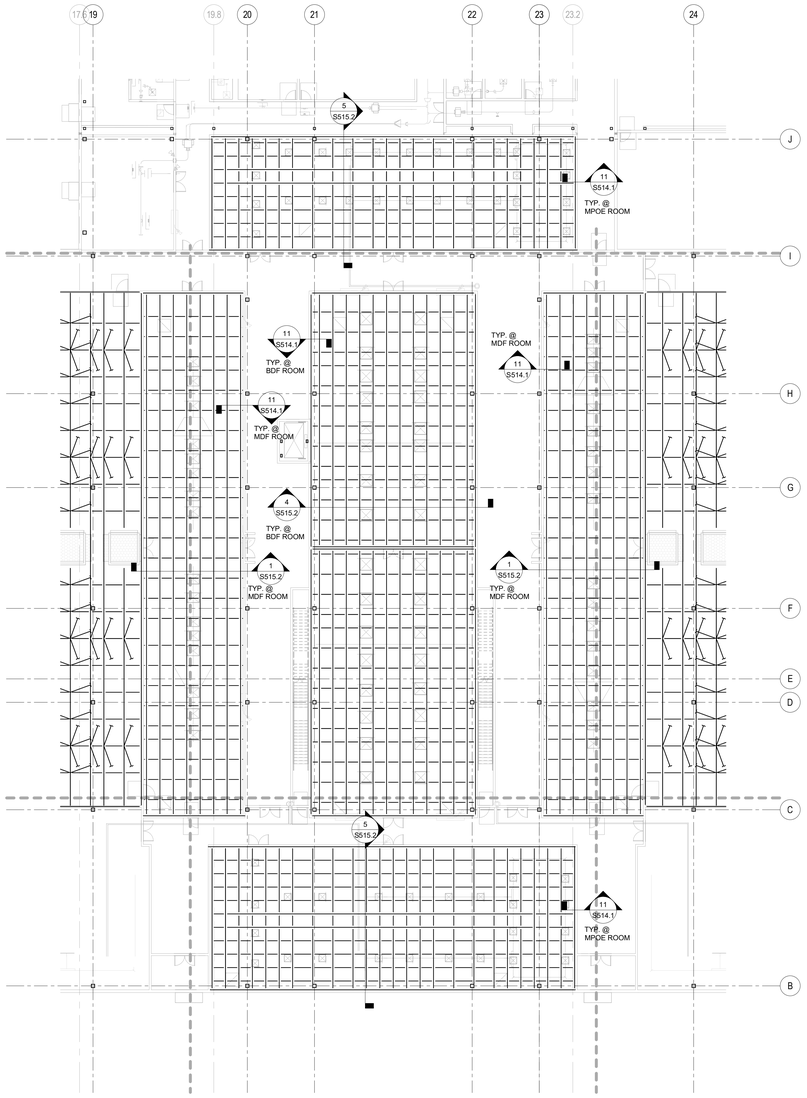

1 FIRST FLOOR INTERSTITIAL CEILING PLAN - 2E TI
1/16" = 1'-0"

NOTES:

1. SEE ARCH. FOR EXACT DIMENSIONS AND LOCATION OF CEILING GRID
2. FOR DATA TRAY & POWER SUPPORT TRAPEZE IN AISLE - SEE 1/S515.1
3. FOR DATA TRAY SUPPORT IN MAIN AISLE - SEE 2/S515.2
4. FOR POWER CONDUIT SUPPORT BELOW STRUT CEILING - SEE 12/S515.1
5. FOR POST INSTALLED RODS - SEE 7/S514.1
6. FOR DATA TRAY SUPPORT UNDERNEATH SUPPLY AIR OPENING - SEE 11/S515.1
7. FOR TARGET PLATE BELOW SUPPLY AIR OPENINGS - SEE 15/S515.1
8. FOR DATA TRAY SUPPORT IN HALLWAYS AND BDF ROOMS - SEE 14/S515.1
9. FOR TYP. CEILING GRID LAYOUT - SEE 1/S514.1

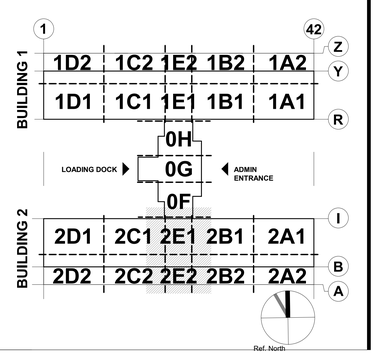

OWNER

Environmental Systems Design, Inc.
175 West Jackson Blvd. Suite 1400
Chicago, Illinois 60604
312 372 1200
esdglobal.com
DPR License No. 184-000892 IL

MEP ENGINEER

BURNS McDONNELL
530 West Spring Street, Suite 205
Columbus, Ohio 43212
www.burnsmcd.com

ARCHITECT

PEOPLES ASSOCIATES
STRUCTURAL ENGINEERS
1996 Tarob Court • Milpitas, CA 95035
408-957-9220 www.pase.com

STRUCTURAL ENGINEER

HARGIS
Hargis Engineers, Inc.
1201 Third Avenue, Suite 600 | Seattle, WA 98101
t | 206.448.3376 f | 206.448.4450 w | hargis.biz
ENGINEERS | MECHANICAL · ELECTRICAL · TELECOMMUNICATIONS

TECHNOLOGY & SECURITY ENGINEER

THOMAS & HUTTON

CIVIL ENGINEER

oslund.and.assoc.
LANDSCAPE ARCHITECTURE
MASTER PLANNING
ENVIRONMENTAL DESIGN
110 WASHINGTON AVE N, SUITE 200, MINNEAPOLIS MN 55401, TEL 612.359.9144
30 WEST MONROE ST, SUITE 900, CHICAGO, IL 60603, TEL (312) 633-2900 EXT. 141
www.oaala.com

LANDSCAPE ARCHITECT

RAS Design Group LLC
Foodservice and Laundry Consulting
630 Escobar Street
Martinez, CA 94553
Phone: 925/372-0222
Email:ron@rasdes.com
Website: www.rasdes.com

KITCHEN CONSULTANT

No.	Description	Date

SHEET REVISIONS

ISSED FOR 100% CD	03-02-18
ISSUED FOR STEEL BID ADDENDUM 2	02-02-18
ISSUED FOR PERMIT/90% CD	02-02-18
ISSUED FOR STEEL BID ADDENDUM 1	12-22-17
ISSUED FOR 50% CD	12-22-17
ISSUED FOR 100% DD	12-01-17
ISSUED FOR 50% DD	11-03-17

PROJECT SUBMITTALS

GEORGIA REGISTERED No. PE042301 PROFESSIONAL ENGINEER MICHAEL R. HEWETT

PROJECT:

NCG 1/2

DATA CENTER

STANTON SPRINGS, GA

DWG. TITLE

FIRST FLOOR INTERSTITIAL CEILING PLAN - 2E TI

PROJECT NO: 17-225
DATE: 5/19/2017
SCALE:
SCALE: Scale as Noted

DWG. NO:
S102.1-2E

SHEET SIZE: E (36"x48")